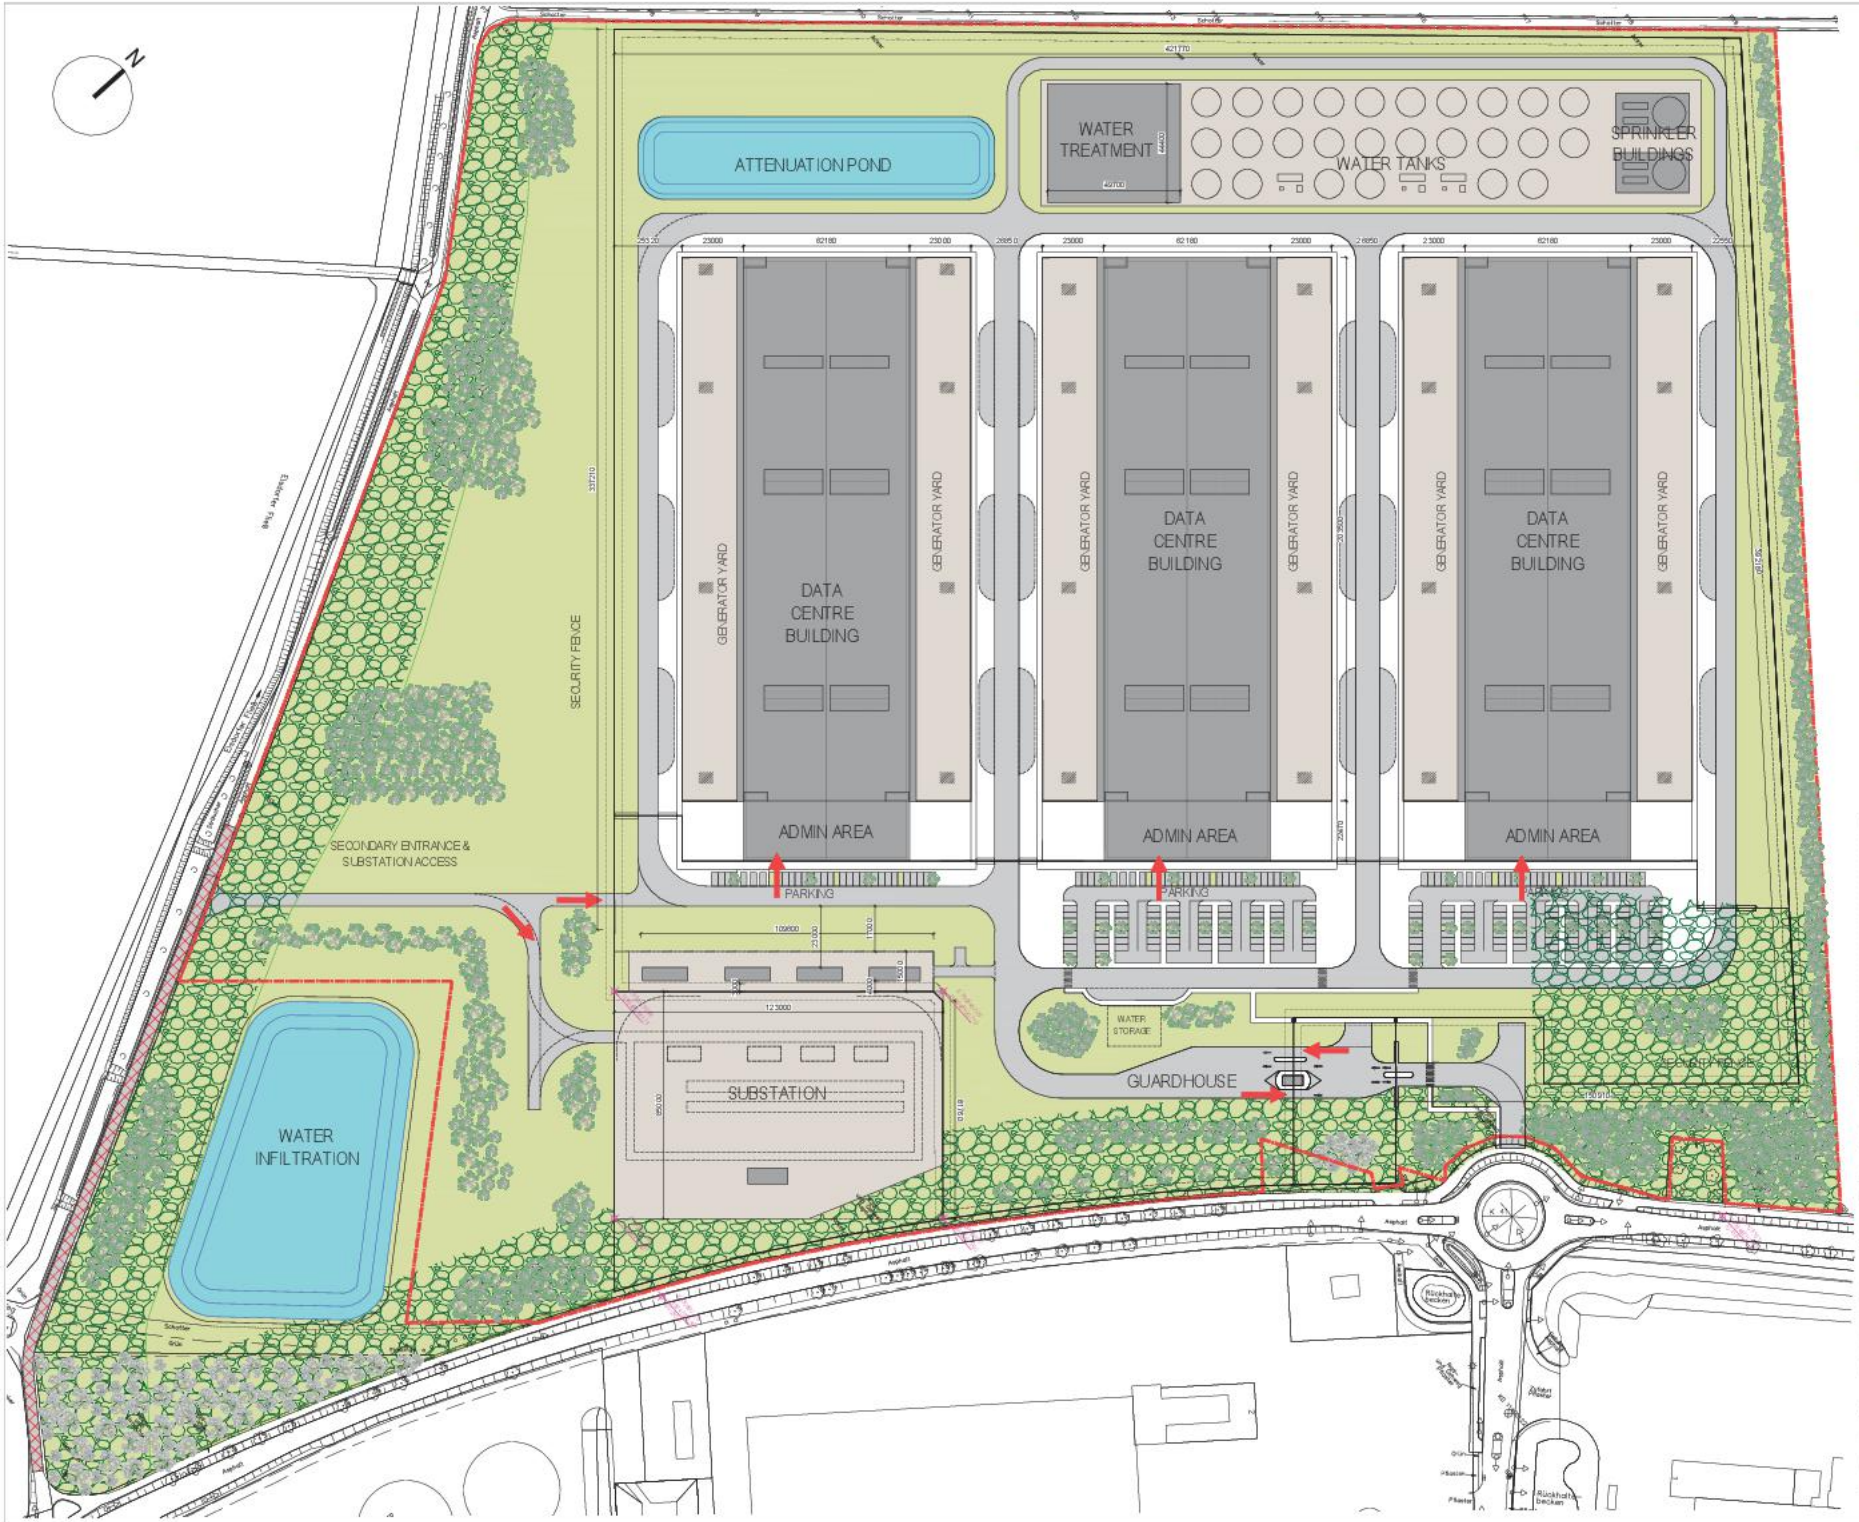

ALL DIMENSIONS TO BE CHECKED ON SITE
NO DIMENSIONS TO BE SCALED FROM THIS DRAWING
DRAWINGS TO BE READ IN CONJUNCTION WITH RELEVANT CONSULTANTS DRAWINGS

LEGEND

- SITE BOUNDARY - 26.45 ha
- FENCE (2.4m) WITH 3m SECURITY SETBACK
- BUILDINGS
- GENERATOR / EQUIPMENT YARDS
- ROADWAY
- PEDESTRIAN TRAFFIC/LANDSCAPING
- POND
- LANDSCAPING - 39.7% OF SITE
- TREE/BUSH/PLANTING
- EXISTING TREE/BUSH/PLANTING
- FLUE LOCATIONS (APPROX. 30 m HIGH)
- EXISTING OFFSITE ROADWAY TO BE UPGRADED TO ALLOW FOR SUBSTATION & SECONDARY ACCESS (MIN WIDTH 4.5 m)

MEP CONSULTING ENGINEER
ethos ENGINEERING

CIVIL/STRUCTURAL CONSULTING ENGINEER
hanley pepper

CONSULTING ARCHITECT
AJ GP

REV	DATE	DESCRIPTION	CKH	DRN
16	04.03.2024	F1 - Substation updated	RCH	FG
17	29.02.2024	F1 - Substation updated	RCH	FG
16	26.02.2024	F1 - MSFT Substation Opt 02	RCH	FG
15	26.02.2024	F1 - MN Substation updated, MSFT Substation Opt 01	RCH	FG
14	15.02.2024	F1 - NRW01 Moved, MSFT Substation Plot added	RCH	FG
13	15.02.2024	F1 - Substation Coordinates	RCH	FG
12	09.02.2024	F1 - Access Road extended 20m	RCH	FG
11	07.02.2024	F1 - Substation Size & Access Road updated	RCH	FG
10	31.01.2024	F1 - Substation & NRW01 location updated	RCH	FG
09	31.01.2024	F1 - Substation location and access updated	RCH	FG
08	30.01.2024	F1 - Updated Bailed Widths, Substation & Attem Pond	RCH	FG
07	22.12.2023	Issued for Information - Updated Text	RCH	FG
06	13.12.2023	Issued for Information - Updated for planner, Entrance road centered on roundabout	RCH	FG
05	13.12.2023	Issued for Information - Updated for planner	RCH	FG
04	13.12.2023	Issued for Information - PV Locations Identified	RCH	FG
03	28.11.2023	Issued for Information - Green Zone on East Boundary	RCH	FG
02	02.11.2023	Issued for Information - Updated Red Line Boundary	JB	FG
01	26.10.2023	Issued for Information	RCH	FG

STATUS CODE DESCRIPTION
ISSUED FOR INFORMATION

CLIENT
-

PROJECT
NRW01 - SOD

DRAWING
SITE MASTERPLAN

PROJECT NUMBER	DATE
951003	06/10/2023
SCALE@A1	DRAWN / CHECKED
1:1000	FG / RCH

STATUS CODE	DRAWING NUMBER	REVISION
A1	951003 HJL-A01-DR-A-0002	18

Henry J Lyons

Architecture + Interiors
henry.lyons.com
+353 1 888 3000
info@henry.lyons.com
51-54 Pearse Street
Dublin D02 KA66